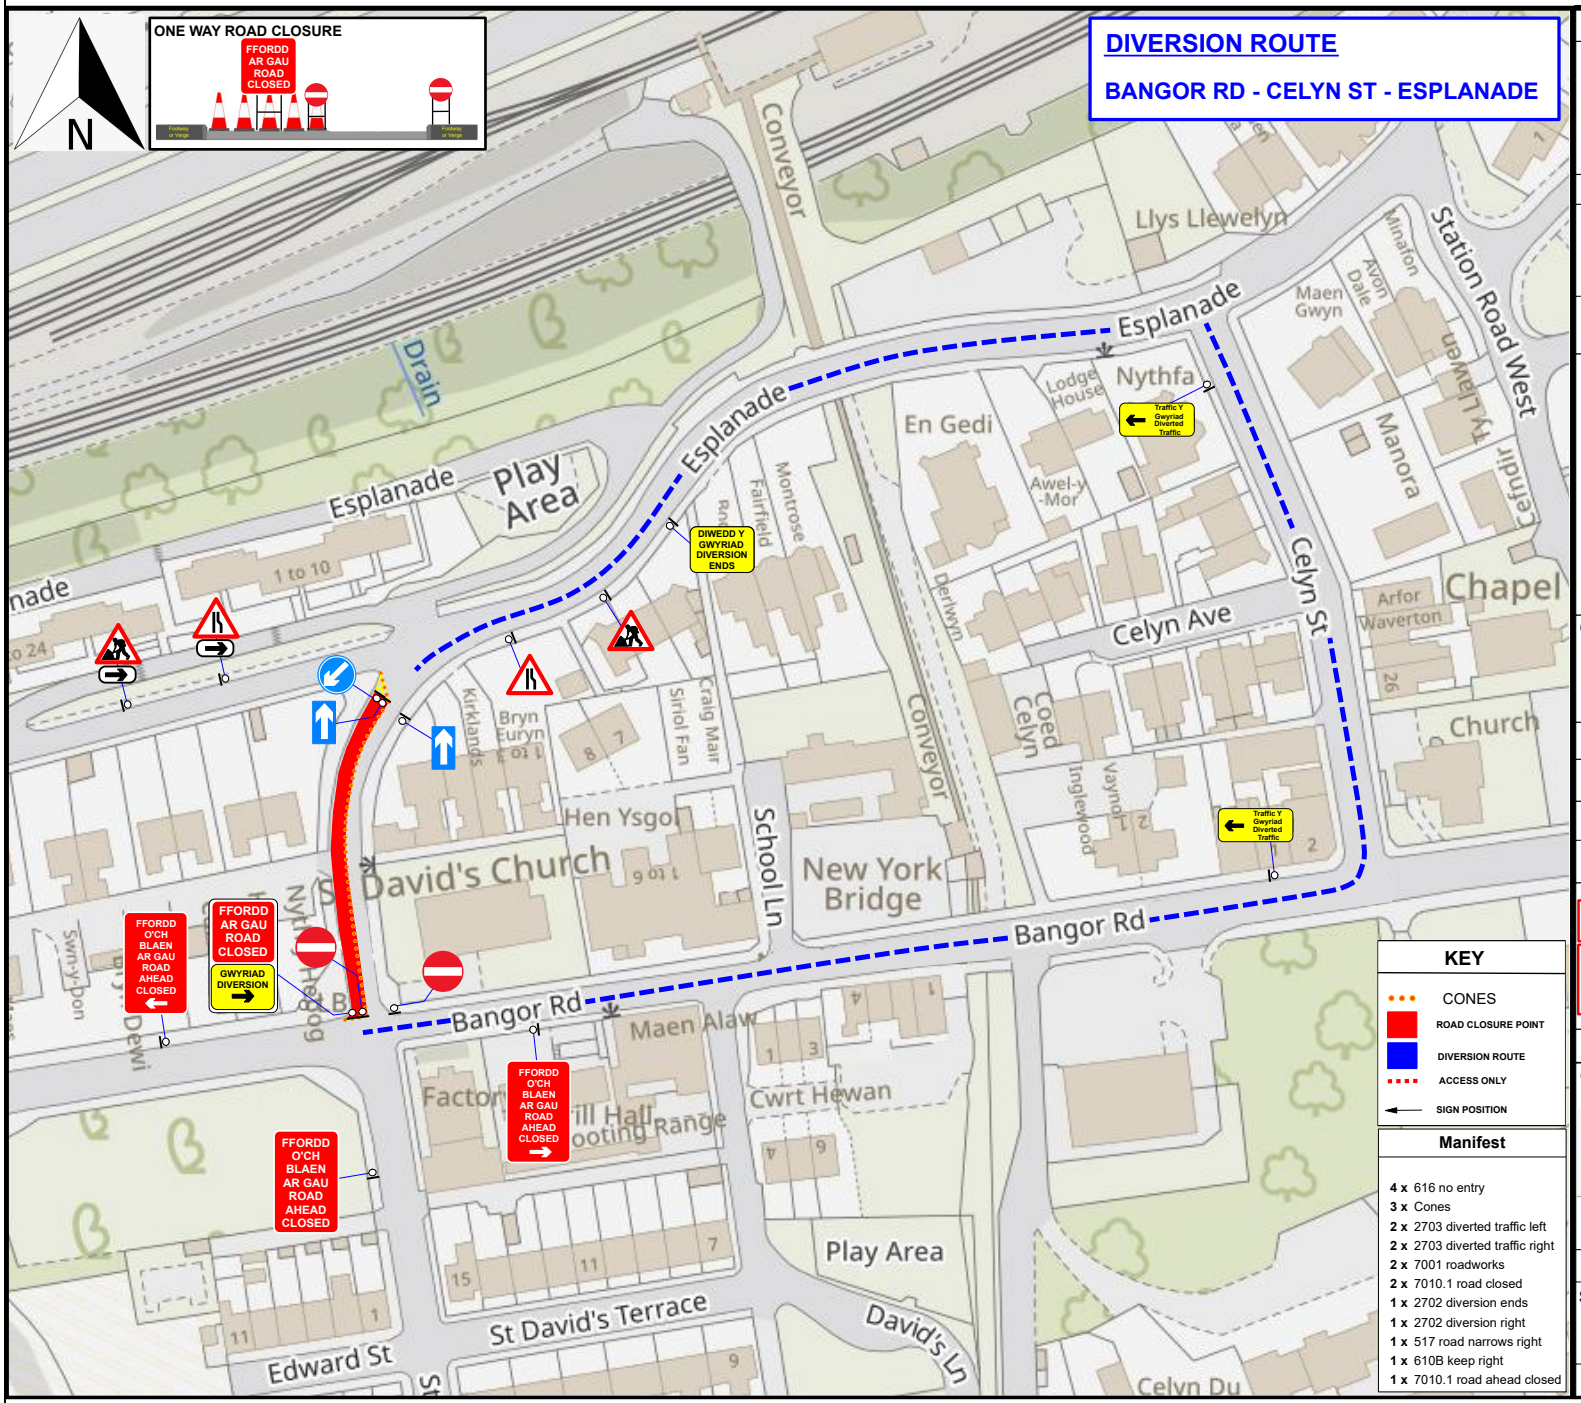


DRAWING NOT TO SCALE

ROAD SPEED

30

DRAWING DESCRIPTION
ONE WAY ROAD CLOSURE

COMMENTS -

DRAWN BY - RR	DATE - 20.10.25
CHECKED BY - JB	DATE - 20.10.25
APPROVED BY - JB	DATE - 20.10.25

MINIMUM SAFETY ZONE MUST BE ADHERED TO

MINIMUM SHUTTLE LANE WIDTHS MUST BE ADHERED TO

TRAFFIC MANAGEMENT MUST COMPLY WITH THE SAFETY AT STREET WORKS AND ROAD WORKS CODE OF PRACTICE

TRAFFIC MANAGEMENT PLAN

CLIENT -

ScottishPower

DRAWING NUMBER - RR1126

SITE ADDRESS -

Esplanade, Pen-y-Coed, LL34 6LY

WHAT3WORDS - roadmap.passwords.folds